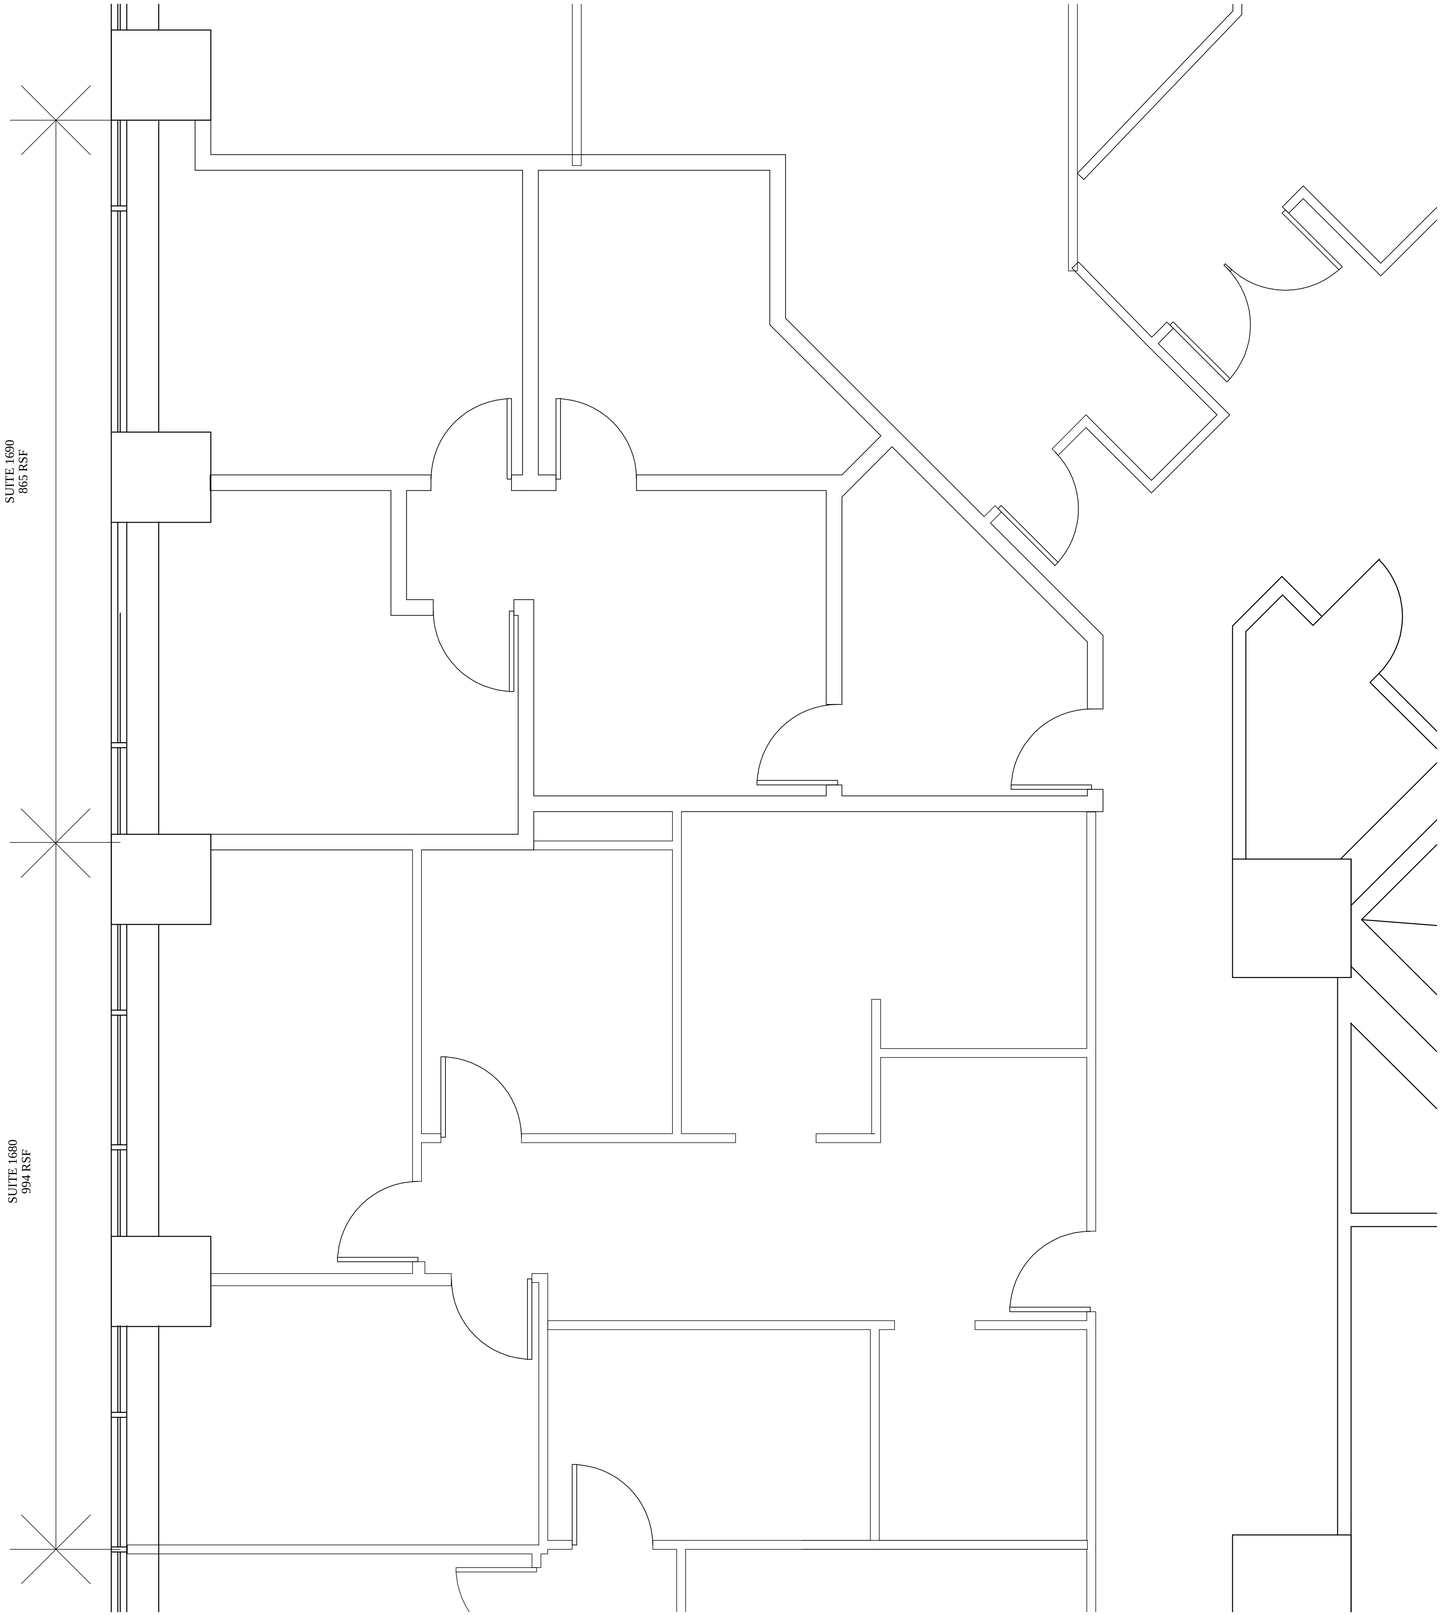

1
16.1
SMILELY EXPANSION SPACE

SCALE: 3/8" = 1'-0"

0 5 10 20

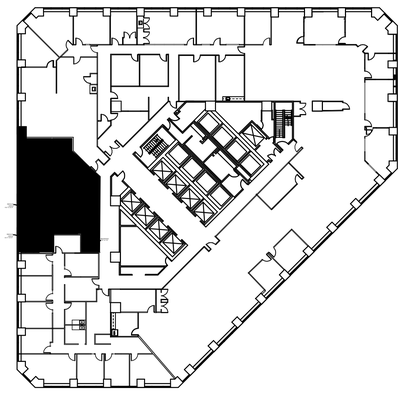

2
16.1
KEY PLAN

SCALE: 1/32" = 1'-0"

Steinmetz & Associates
Space Planning, Interior Design, Architecture
650 Poydras Street, Suite 1425
New Orleans, Louisiana 70130
504.523.6129 Fax 504.581.3219

ONE CANAL PLACE

FLOOR 16
SUITE 1680 & 1690

NEW ORLEANS, LA

DRAWN BY: OH	SCALE: AS NOTED
CHECKED BY: LLG	DATE: 7-11-16
PROJECT NO. 8427-	SHEET NO. 16.1

© Copyright Steinmetz & Associates All Rights Reserved

s:\orleans\canalplace.p\neweanalpl.dtn 16 smilely law exp.stt Jul 11 2016-17:07